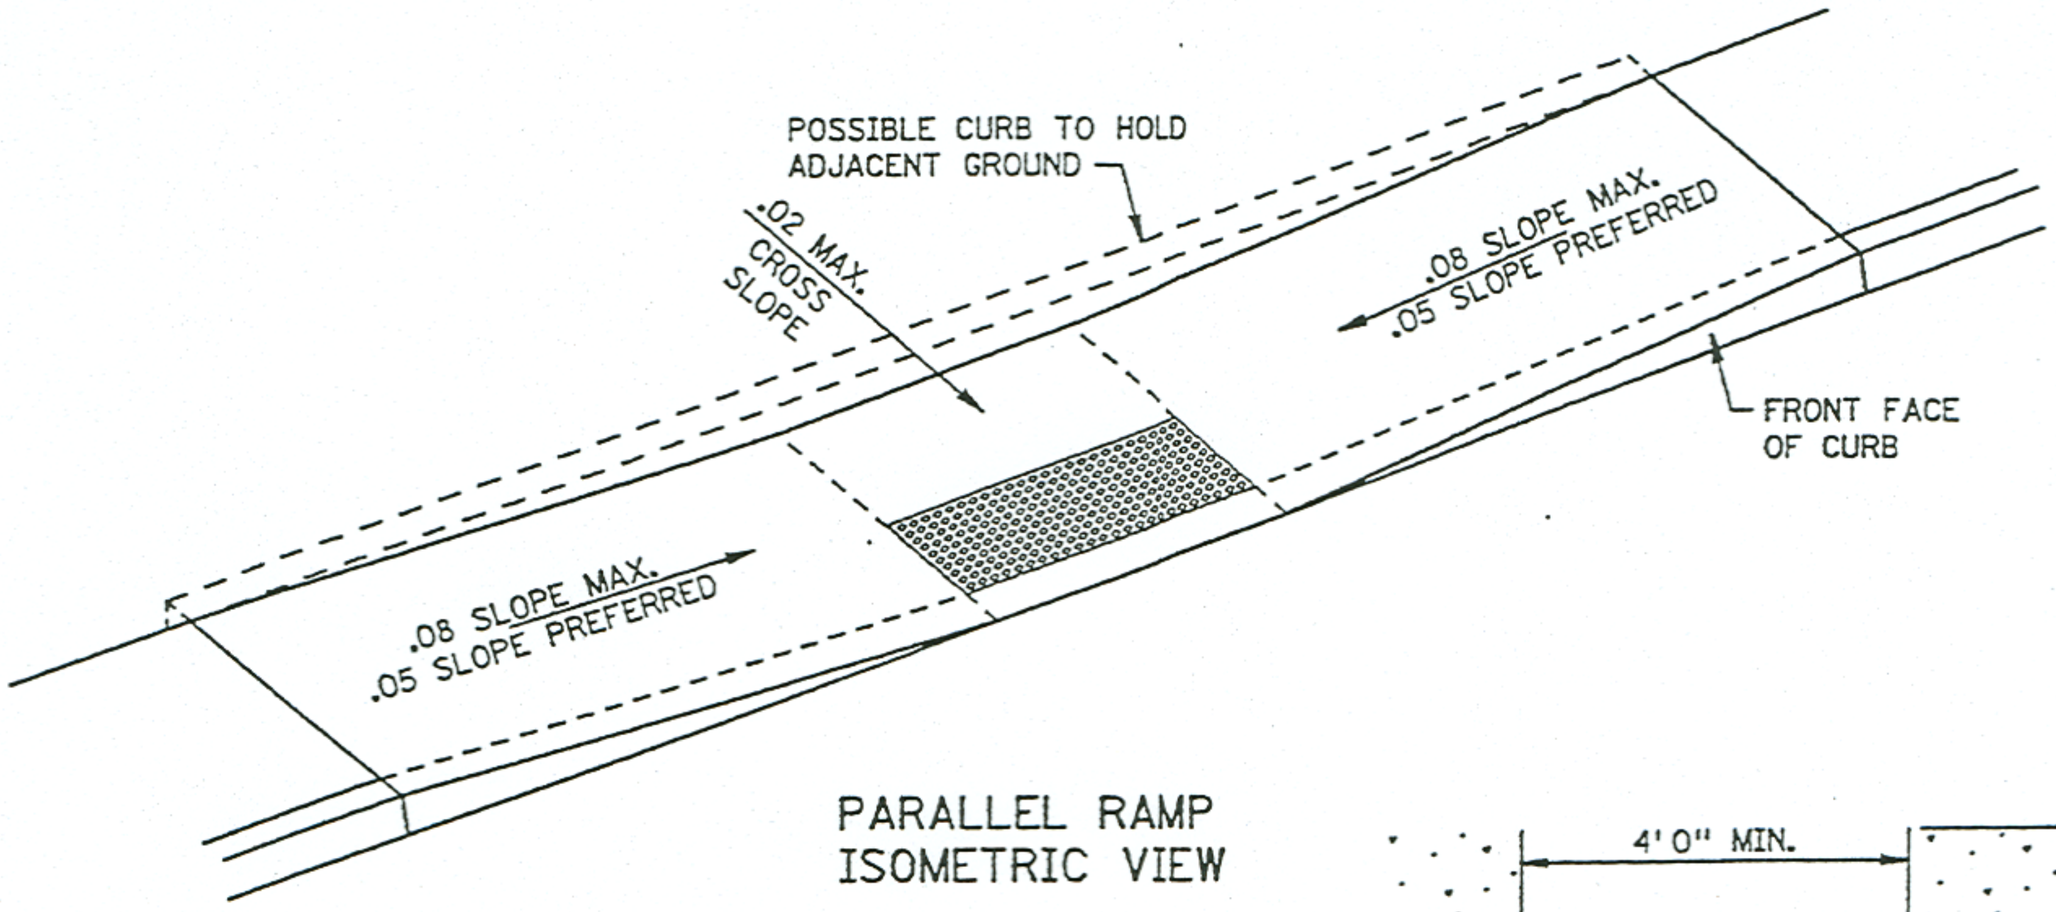

PARALLEL RAMP
ISOMETRIC VIEW

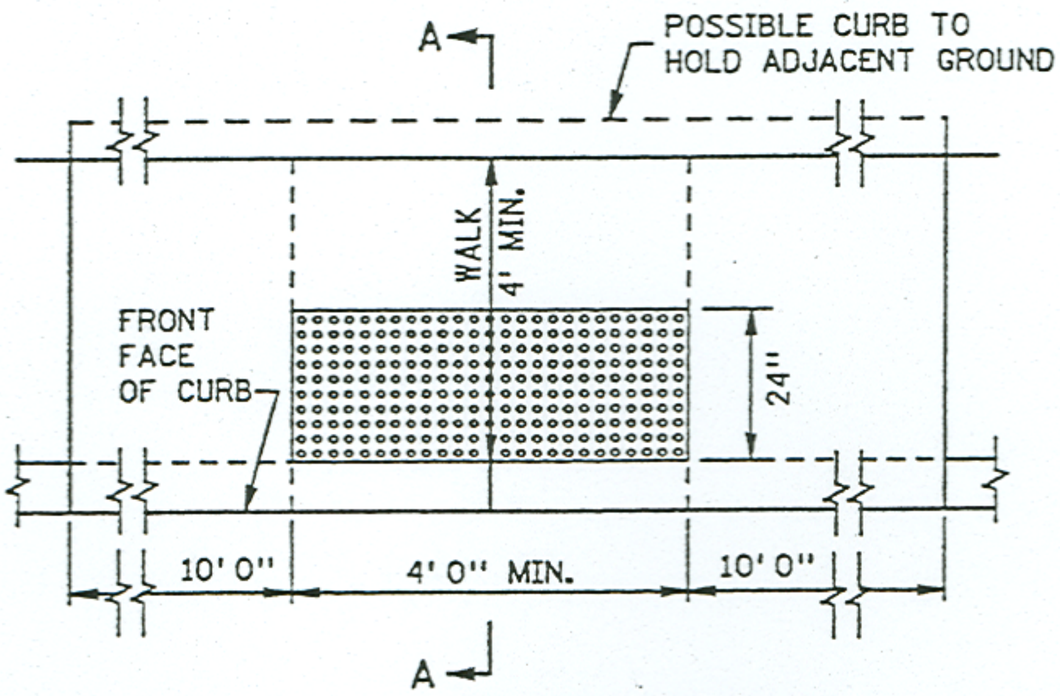

PARALLEL RAMP
PLAN VIEW

RAILROAD CROSSING
PLAN VIEW

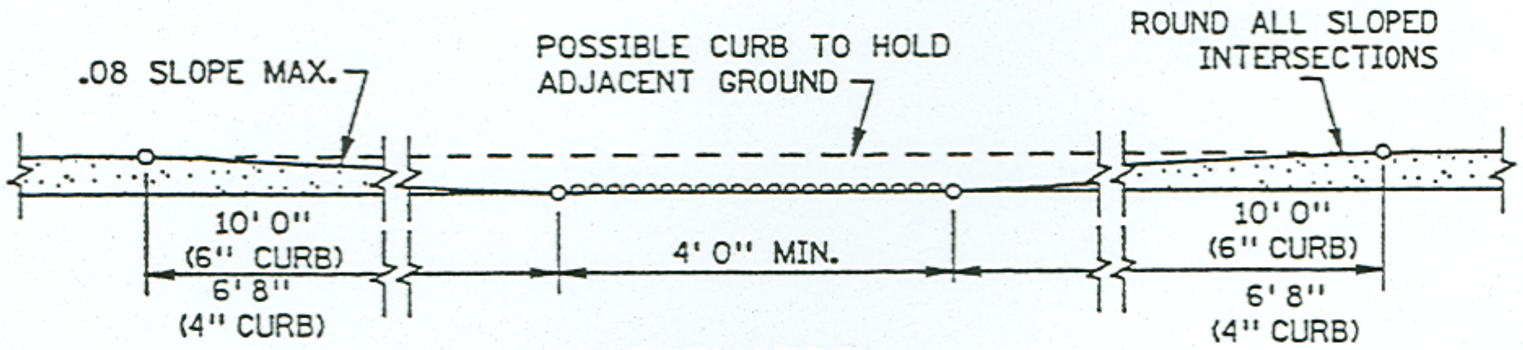

ELEVATION

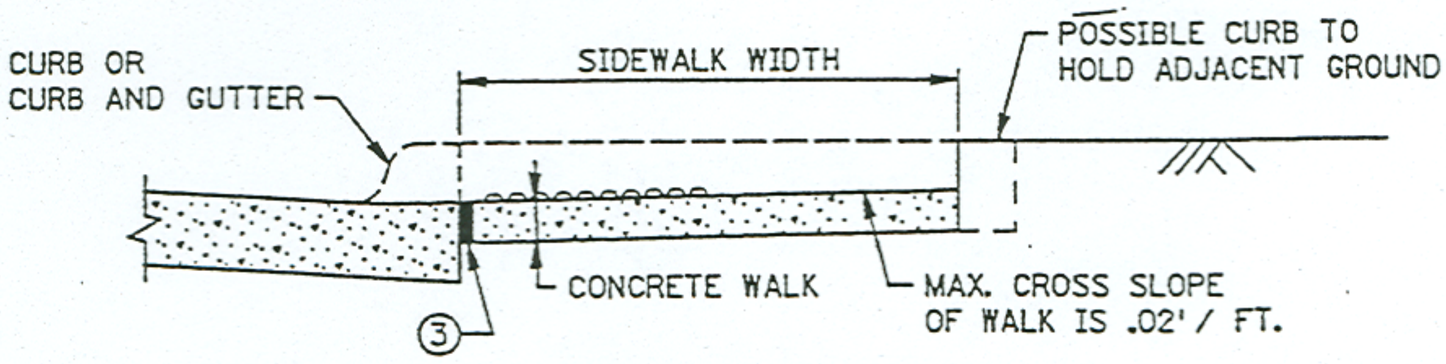

PARALLEL RAMP
SECTION A-A

THESE ARE OPTIONAL PEDESTRIAN SIDEWALK ACCESS DETAIL
THAT ARE NOT REQUIRED BY CURRENT ADA REGULATIONS

CERTIFIED BY _____ LICENSE NO. _____ DATE _____
LICENSED PROFESSIONAL ENGINEER

REFEREN
6-23-

OPTIONAL DETECTABLE WARNING DETAILS
FOR THE HANDICAPPED

STATE PROJ. NO. SHEET NO. OF SHE

PLOTTED/REVISED: 25-JUN-2003 12:57
PATH & FILE NAME: S:\DesignStandards\pdtp\approved\s103b12.dgn
FILE NAME PEDCURBRAMP2.DGN